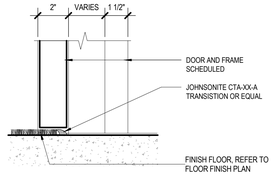

S1 37-A12 **DOOR SILL / FLOOR TRANSITION DETAIL**
SCALE: 3" = 1'-0"

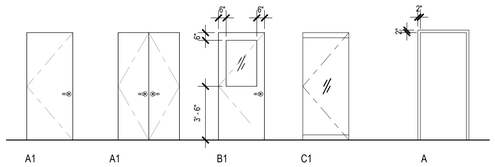

DOOR AND FRAME TYPES
SCALE: 1/4" = 1'-0"

DOOR SCHEDULE 883237

#	ROOM	DOOR TYPE	DOOR WIDTH	DOOR HEIGHT	DOOR THICKNESS	DOOR MATERIAL	DOOR FINISH	FRAME TYPE	FRAME MATERIAL	FRAME FINISH	DETAILS HEAD	DETAILS JAMB	DETAILS SILL	GLAZING TYPE	FIRE RATING	HARDWARE SET #	COMMENTS	DOOR #
319	CORRIDOR	C1	3' - 0"	9' - 0"	1/2"	GLASS	-	C1						GL-2		001	1, 5	319
319A	CONF	C1	3' - 0"	9' - 0"	1/2"	GLASS	-	C1						GL-2		002		319A
319C	CLOSET	A1	2' - 0"	7' - 0"	1 3/4"	WOOD	PT-1	A1			H2	H2				003		319C
320.1	OPEN OFFICE	C1	3' - 0"	9' - 0"	1/2"	GLASS	-	C1						GL-2		008	1	320.1
320.2	OPEN OFFICE	A1	3' - 0"	7' - 0"	1 3/4"	HOLLOW METAL	PT-1	A1	HOLLOW METAL	PT-1	H1	J1				007	3, 4, 5	320.2
320B	BOOTH	B2	2' - 6"	7' - 0"	1 3/4"	HOLLOW METAL	PT-1	B1	HOLLOW METAL	PT-1	H1	J1				006		320B
320C	CLOSET	A2	5' - 0"	7' - 0"	1 3/4"	WOOD	PT-3	A2			H2	H2				004		320C
320D	OFFICE	C1	3' - 8"	8' - 10"	1 3/4"	GLASS								GL-1		009	6	320D
320E	OFFICE	C1	3' - 8"	8' - 10"	1 3/4"	GLASS								GL-1		009	6	320E
320F	OFFICE	C1	3' - 8"	8' - 10"	1 3/4"	GLASS								GL-1		009	6	320F
320G	OFFICE	C1	3' - 8"	8' - 10"	1 3/4"	GLASS								GL-1		009	6	320G
320H	OFFICE	C1	3' - 8"	8' - 10"	1 3/4"	GLASS								GL-1		009	6	320H
320J	OFFICE	C1	3' - 0"	8' - 10"	1/2"	GLASS	-							GL-1		005	2	320J
320K	OFFICE	C1	3' - 0"	8' - 10"	1/2"	GLASS	-							GL-1		005	2	320K
320M	CONF	C1	3' - 0"	8' - 10"	1/2"	GLASS	-							GL-1		005	2	320M

GLAZING SCHEDULE

GL-1 3/8" CLEAR TEMPERED GLASS; CONFIRM WITH DEMOUNTABLE PARTITION MFR

GL-2 5/8" NOMINAL CLEAR TEMPERED GLASS; CONFIRM THICKNESS MATCHES EXISTING GLAZING PANELS OF LIKE KIND

DOOR SCHEDULE COMMENTS

0. EXISTING DOOR AND FRAME TO REMAIN. PROVIDE NEW PAINT FINISH AS SCHEDULED.
1. REUSE SALVAGED FULL HEIGHT GLASS DOOR AND HARDWARE FROM OWNER'S ATTIC STOCK. INSTALL NEW HARDWARE SET AS SCHEDULED. MODIFY ADJACENT GLASS PANEL AS NECESSARY TO ACCOMMODATE OPENING.
2. FRAMELESS GLASS DOOR PER DEMOUNTABLE PARTITION MANUFACTURER. PROVIDE 3/4" UNDERCUT TYPICAL.
3. PAINT CORRIDOR SIDE OF DOOR AND FRAME TO MATCH SIMILAR DOORS AND FRAMES IN COORIDOR.
4. FOR ALTERNATE BID, PAINT OPEN OFFICE SIDE PT-5 IN LIEU OF PT-1.
5. SEE ELECTRICAL DRAWINGS FOR CARD READER REQUIREMENTS.
6. PROVIDE MIN. 33" WIDE CLEAR OPENING.

DOOR SCHEDULE GENERAL NOTES

1. PAINT ON DOORS AND FRAMES TO BE SEMI-GLOSS FINISH.

DOOR HARDWARE SCHEDULE

SET # 001

QTY	DESCRIPTION	CATALOG NUMBER	MFR
1 EA	MAGNETIC LOCK		
1 EA	CARD READER		
1 EA	REQUEST TO EXIT MOTION SENSOR		
1 EA	REQUEST TO EXIT BUTTON		

SET # 002

QTY	DESCRIPTION	CATALOG NUMBER	MFR
1 EA	HEADER	FLOATING HEADER	DORMA
1 EA	CLOSER	RTS-88	DORMA
1 EA	BOTTOM PIVOT	WALKING BEAM PIVOT	DORMA
2 EA	DOOR PULL	1" DIA X 12" C-PULL	OLD CASTLE
2 EA	DOOR STOP	7001 SOLID SS US32 FINISH	OMNIA

SET # 003

QTY	DESCRIPTION	CATALOG NUMBER	MFR
1 EA	PIVOT HINGES	147	RIXSON
1 EA	DOOR PULL	RM725 1/2" DIA X 6"	ROCKWOOD
1 EA	MAGNETIC CATCH		

SET # 004

QTY	DESCRIPTION	CATALOG NUMBER	MFR
2 EA	PIVOT HINGES	147	RIXSON
2 EA	DOOR PULL	RM725 1/2" DIA X 6"	ROCKWOOD
2 EA	MAGNETIC CATCH		

SET # 005

QTY	DESCRIPTION	CATALOG NUMBER	MFR
3 EA	HINGES		D-HIVE
1 EA	PASSAGE LOCKSET	811.XXX / 910.301	DORMA
1 EA	DOOR STOP	7001 SOLID SS US32D FINISH	OMNIA

SET # 006

QTY	DESCRIPTION	CATALOG NUMBER	MFR
3 EA	HINGE	5BB1HW 4.5X4.5	IVES
1 EA	PASSAGE LOCK	L9080L 17A	SCHLAGE
1 EA	WALL STOP	WS407/402CCV	IVES
1 EA	SILENCER	SR64	IVES

SET # 007

QTY	DESCRIPTION	CATALOG NUMBER	MFR
3 EA	HW HINGE	5BB1HW 5X4.5	IVES
1 EA	FIRE EXIT DEVICE	12-8815 ETP	SARGEANT
1 EA	SURFACE CLOSER	REUSE EXISTING	
1 EA	WALL STOP	REUSE EXISTING	

SET # 008

QTY	DESCRIPTION	CATALOG NUMBER	MFR
1 EA	EXIT DEVICE	H-100-B	BLUMCRAFT
1 EA	MORTISE CYLINDER	64-42 13-0832	SARGEANT
1 EA	DUMMY CYLINDER	38-070	SCHLAGE
1 EA	FINAL CORE	COORDINATE WITH OWNER	SARGEANT
1 EA		BALANCE OF HARDWARE	EXISTING

SET # 009

QTY	DESCRIPTION	CATALOG NUMBER	MFR
1 EA	TRACK AND CARRIAGE WITH HYDRAULIC STOP		D-HIVE
1 EA	DOOR PULLS	926.004 US32D FINISH	DORMA

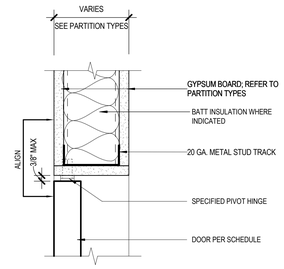

H2 37-A12 **CLOSET DOOR HEAD DETAIL, JAMB**
SCALE: 3" = 1'-0"

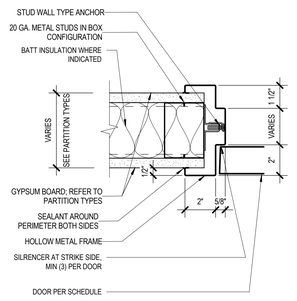

J1 37-A12 **HM DOOR JAMB DETAIL**
SCALE: 3" = 1'-0"

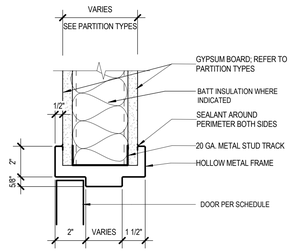

H1 37-A12 **HM DOOR HEAD DETAIL**
SCALE: 3" = 1'-0"

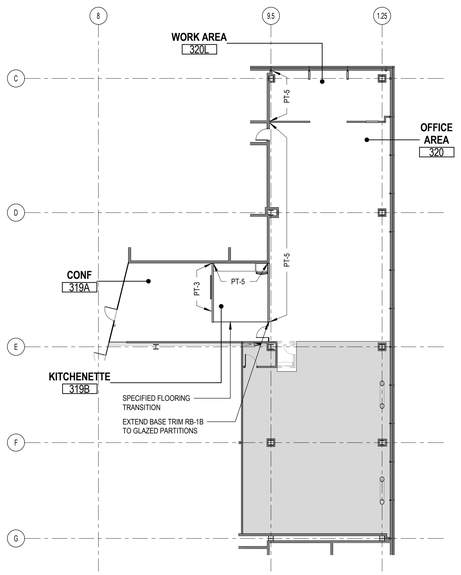

2 37-A12 **ALTERNATE FINISH PLAN**
SCALE: 1/16" = 1'-0"

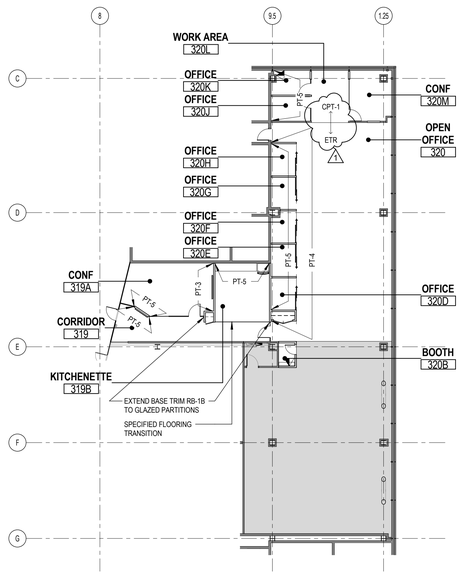

1 37-A12 **BASE BID FINISH PLAN**
SCALE: 1/16" = 1'-0"

ROOM FINISH SCHEDULE 883237

ROOM #	ROOM NAME	FLOOR	BASE	WALLS	CEILING	COMMENTS
3RD FLOOR						
319	CORRIDOR	ETR	RB-1A, RB-2A	PT-1, PT-5	OPEN	
319A	CONF	ETR	RB-1A, RB-2A	PT-1, PT-3, PT-5	GWB	
319B	KITCHENETTE	LVT-1	RB-1B, RB-2B	PT-1, PT-5	OPEN	
319C	CLOSET	ETR	RB-1A	PT-1	GWB	
320	OPEN OFFICE	ETR	RB-1A, RB-2A	PT-1, PT-4	ETR	
320B	BOOTH	ETR	RB-1A	PT-1	ACT-1	
320C	CLOSET	ETR	RB-1A	PT-1	GWB	
320D	OFFICE	ETR	RB-1A, RB-2A	PT-1, PT-5	ACT-1	
320E	OFFICE	ETR	RB-1A, RB-2A	PT-1, PT-5	ACT-1	
320F	OFFICE	ETR	RB-1A, RB-2A	PT-1, PT-5	ACT-1	
320G	OFFICE	ETR	RB-1A, RB-2A	PT-1, PT-5	ACT-1	
320H	OFFICE	ETR	RB-1A, RB-2A	PT-1, PT-5	ACT-1	
320J	OFFICE	CPT-1	RB-1A, RB-2A	PT-1, PT-5	ETR	
320K	OFFICE	CPT-1	RB-1A, RB-2A	PT-1, PT-5	ETR	
320L	WORK AREA	CPT-1	RB-1A	PT-1	ETR	
320M	CONF	CPT-1	RB-1A	PT-1	ETR	

ROOM FINISH GENERAL NOTES

1. PAINT GYPSUM BOARD CEILING PT-1; PAINT EXPOSED STRUCTURE, LIGHT GAUGE FRAMING, PIPES, DUCTWORK, CONDUITS, AND OTHER COMPONENTS ABOVE CEILING PT2.
2. REPLACE DAMAGED OR PARTIAL EXISTING CARPET TILES IN KIND AS NEEDED.
3. REPLACE DAMAGED EXISTING BASE TRIM IN KIND AS NEEDED.
4. PAINT NEW GWB PARTITIONS PT-1, TYPICAL. SEE FINISH PLAN FOR ACCENT PAINT COLOR LOCATIONS.
5. WHERE NEW PARTITION FINISH IS PT-1, PROVIDE BASE TRIM RB-1A (AT CPT FLOOR FINISH) OR RB-1B (AT LVT FLOOR FINISH).
6. WHERE NEW PARTITION FINISH IS PT-3, PT-4, OR PT-5, PROVIDE BASE TRIM RB-2A (AT CPT FLOOR FINISH) OR RB-2B (AT LVT FLOOR FINISH).

ROOM FINISH SCHEDULE LEGEND

ACT-1: 2X2 ACOUSTIC CEILING TILE AS SPECIFIED
CPT-1: CARPET TILE AS SPECIFIED
GWB: GYPSUM WALL BOARD
PT-1: PAINT, BENJAMIN MOORE OC-37 (GLACIER WHITE)
PT-2: PAINT, SHERWIN WILLIAM 7674 (PEPPER CORN)
PT-3: PAINT, TO MATCH R:0, G:119, B:199
PT-4: PAINT, TO MATCH R:0, G:162, B:224
PT-5: PAINT, TO MATCH R:113, G:197, B:233
RB-1A, RB-1B: RUBBER BASE, SEE SPECIFICATIONS
RB-2A, RB-2B: RUBBER BASE, SEE SPECIFICATIONS
PL-1: LAMINATE, WILSONART #7949-18 (ASIAN NIGHT)
PL-2: LAMINATE, WILSONART #1500-60, MATTE FINISH (GREY)
LVT-1: LAMINATE VINYL TILE FLOORING - TANDUS CENTIVA, VENUE ABSTRACT "FINE LINES GREIGE", #5103, 6"X36" SIZE, PLANK PATTERN INSTALL

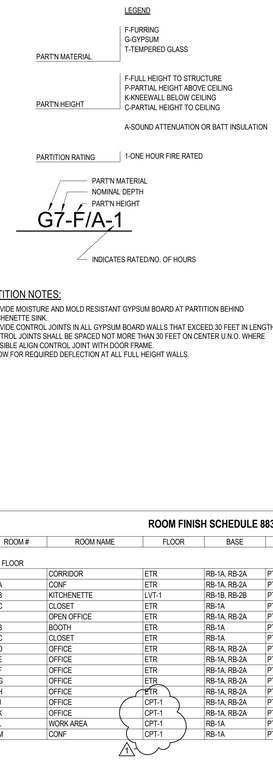

PARTITION NOTES:

1. PROVIDE MOISTURE AND MOLD RESISTANT GYPSUM BOARD AT PARTITION BEHIND KITCHENETTE SINK.
2. PROVIDE CONTROL JOINTS IN ALL GYPSUM BOARD WALLS THAT EXCEED 30 FEET IN LENGTH. CONTROL JOINTS SHALL BE SPACED NOT MORE THAN 30 FEET ON CENTER U.N.O. WHERE POSSIBLE ALIGN CONTROL JOINT WITH DOOR FRAME.
3. ALLOW FOR REQUIRED DEFLECTION AT ALL FULL HEIGHT WALLS.

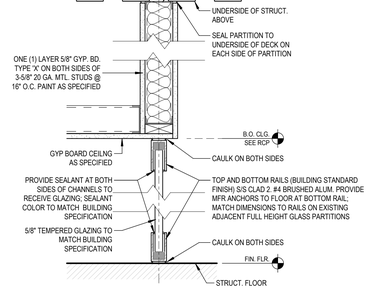

T0.6-F/A FULL-HEIGHT GLASS PARTITION

PARTITION TYPE
SCALE: 1 1/2" = 1'-0"

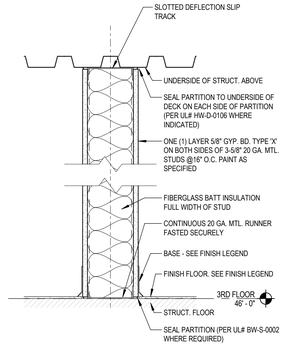

G5-F/A NON-RATED PARTITION WITH SOUND ATTENUATION

PARTITION TYPE
SCALE: 1 1/2" = 1'-0"

DATES AND REVISIONS

No.	Date / Description
	19.05.29 BID/PERMIT SET
1	19.06.17 ADDENDUM 37-1

Global Center for Health Innovation
CLEVELAND, THE MEDICAL CAPITAL

RICHARD L. BOWEN + ASSOCIATES INC.
ENGINEERS • ARCHITECTS • MANAGERS • CONSTRUCTION
13000 Shaker Boulevard / Cleveland, Ohio 44120
Phone: (216) 491-0300 Fax: (216) 491-9553
www.rlbai.com e-mail@rlbai.com

NOTICE
THIS ARCHITECTURAL AND ENGINEERING DRAWING IS GIVEN IN CONFIDENCE. NO USE OR DISSEMINATION MAY BE MADE WITHOUT PRIOR WRITTEN CONSENT OF THE ARCHITECT. ALL RIGHTS ARE HEREBY SPECIFICALLY RESERVED.
© 2017 RICHARD L. BOWEN + ASSOCIATES, INC.

GLOBAL CENTER FOR HEALTH INNOVATION
1 ST CLAIR AVE NE, CLEVELAND, OH 44114

TPA STREAM FIT OUT
PARTITION AND DOORS TYPES, SCHEDULES AND DETAILS

DRAWN BY: Author
CHECKED BY: Checker
RLB NO.: 8832

DRAWING NO.
37-A12

6/17/2019 4:28:43 PM
C:\Users\Public\Documents\8832 - Cleveland Medical Mart_detail@rlba.com.rvt